ELMER STC. MAXWELL
CITY ENGINEER

FREDERICK CITY
PLAN & PROFILE of W. FOURTH STREET
SHOWING ESTABLISHED GRADE & STREET LINES

Scales:- 1"=40' Hor
1"=4' Vert

March 2, 1927

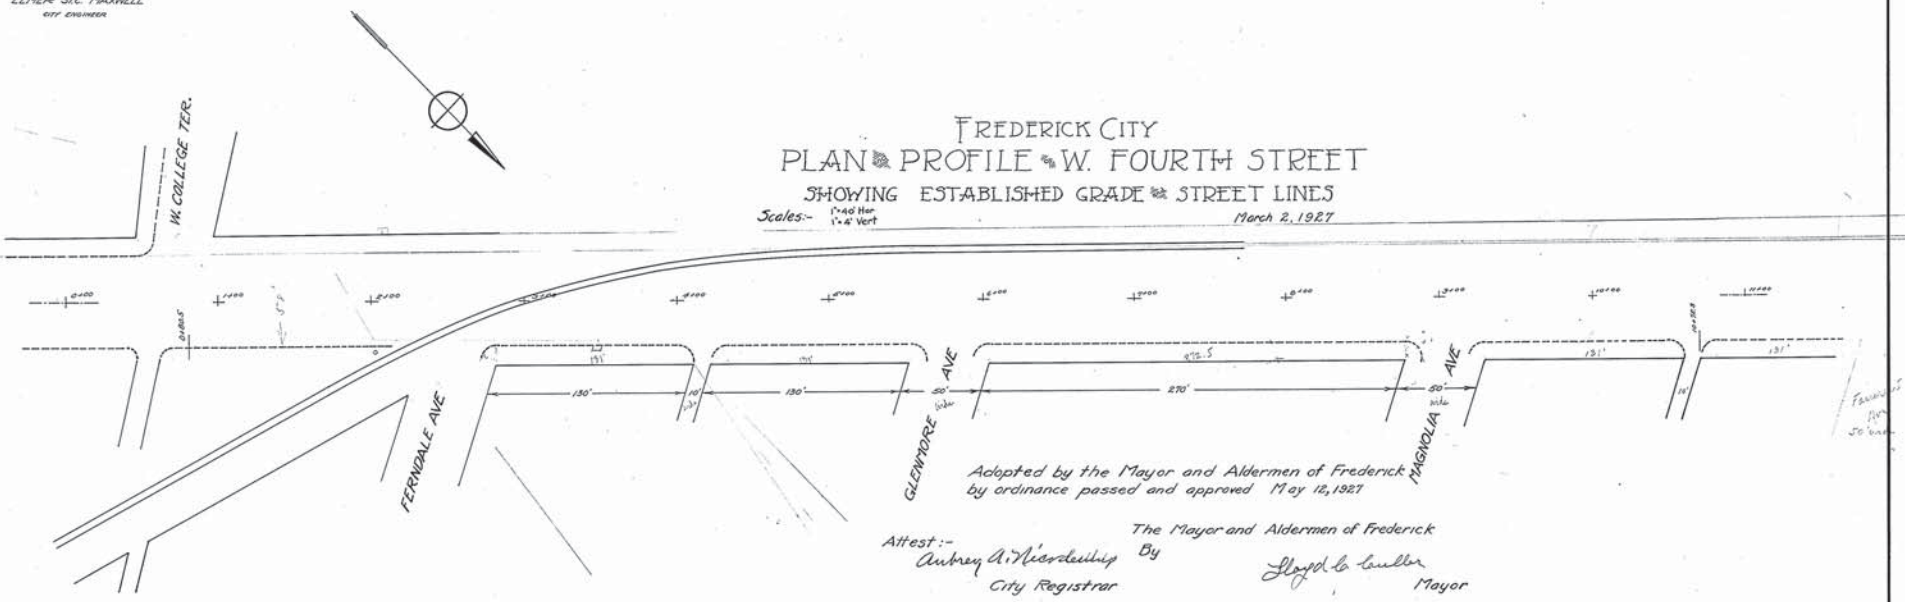

Adopted by the Mayor and Aldermen of Frederick
by ordinance passed and approved May 12, 1927

Attest:-
Aubrey A. Nicodemus
City Registrar

The Mayor and Aldermen of Frederick
By
Lloyd L. Fuller
Mayor

B.M. N.E. Corner of Glenn McGregor's Porch.
B.M. Top of Fire Plug S.E. Corner of West College Terrace & W. Fourth Street.

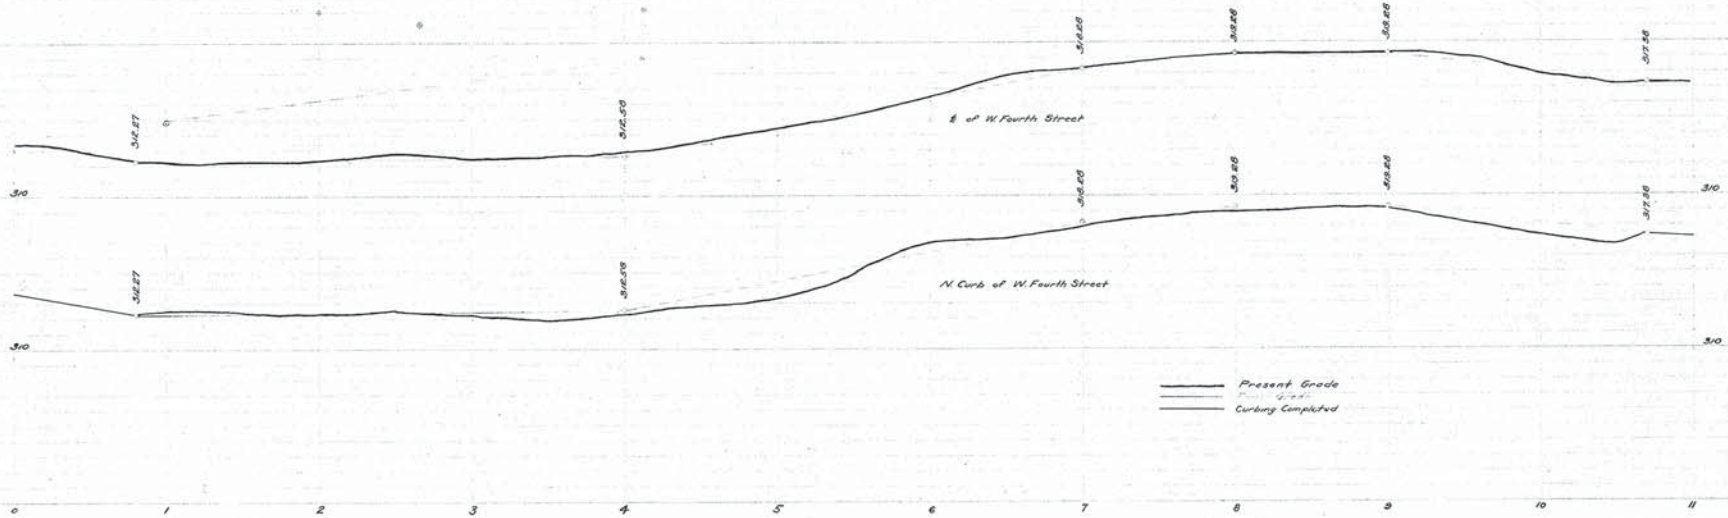

270302
P-6-F-2

PLAN & PROFILE 270302
WEST 4TH STREET